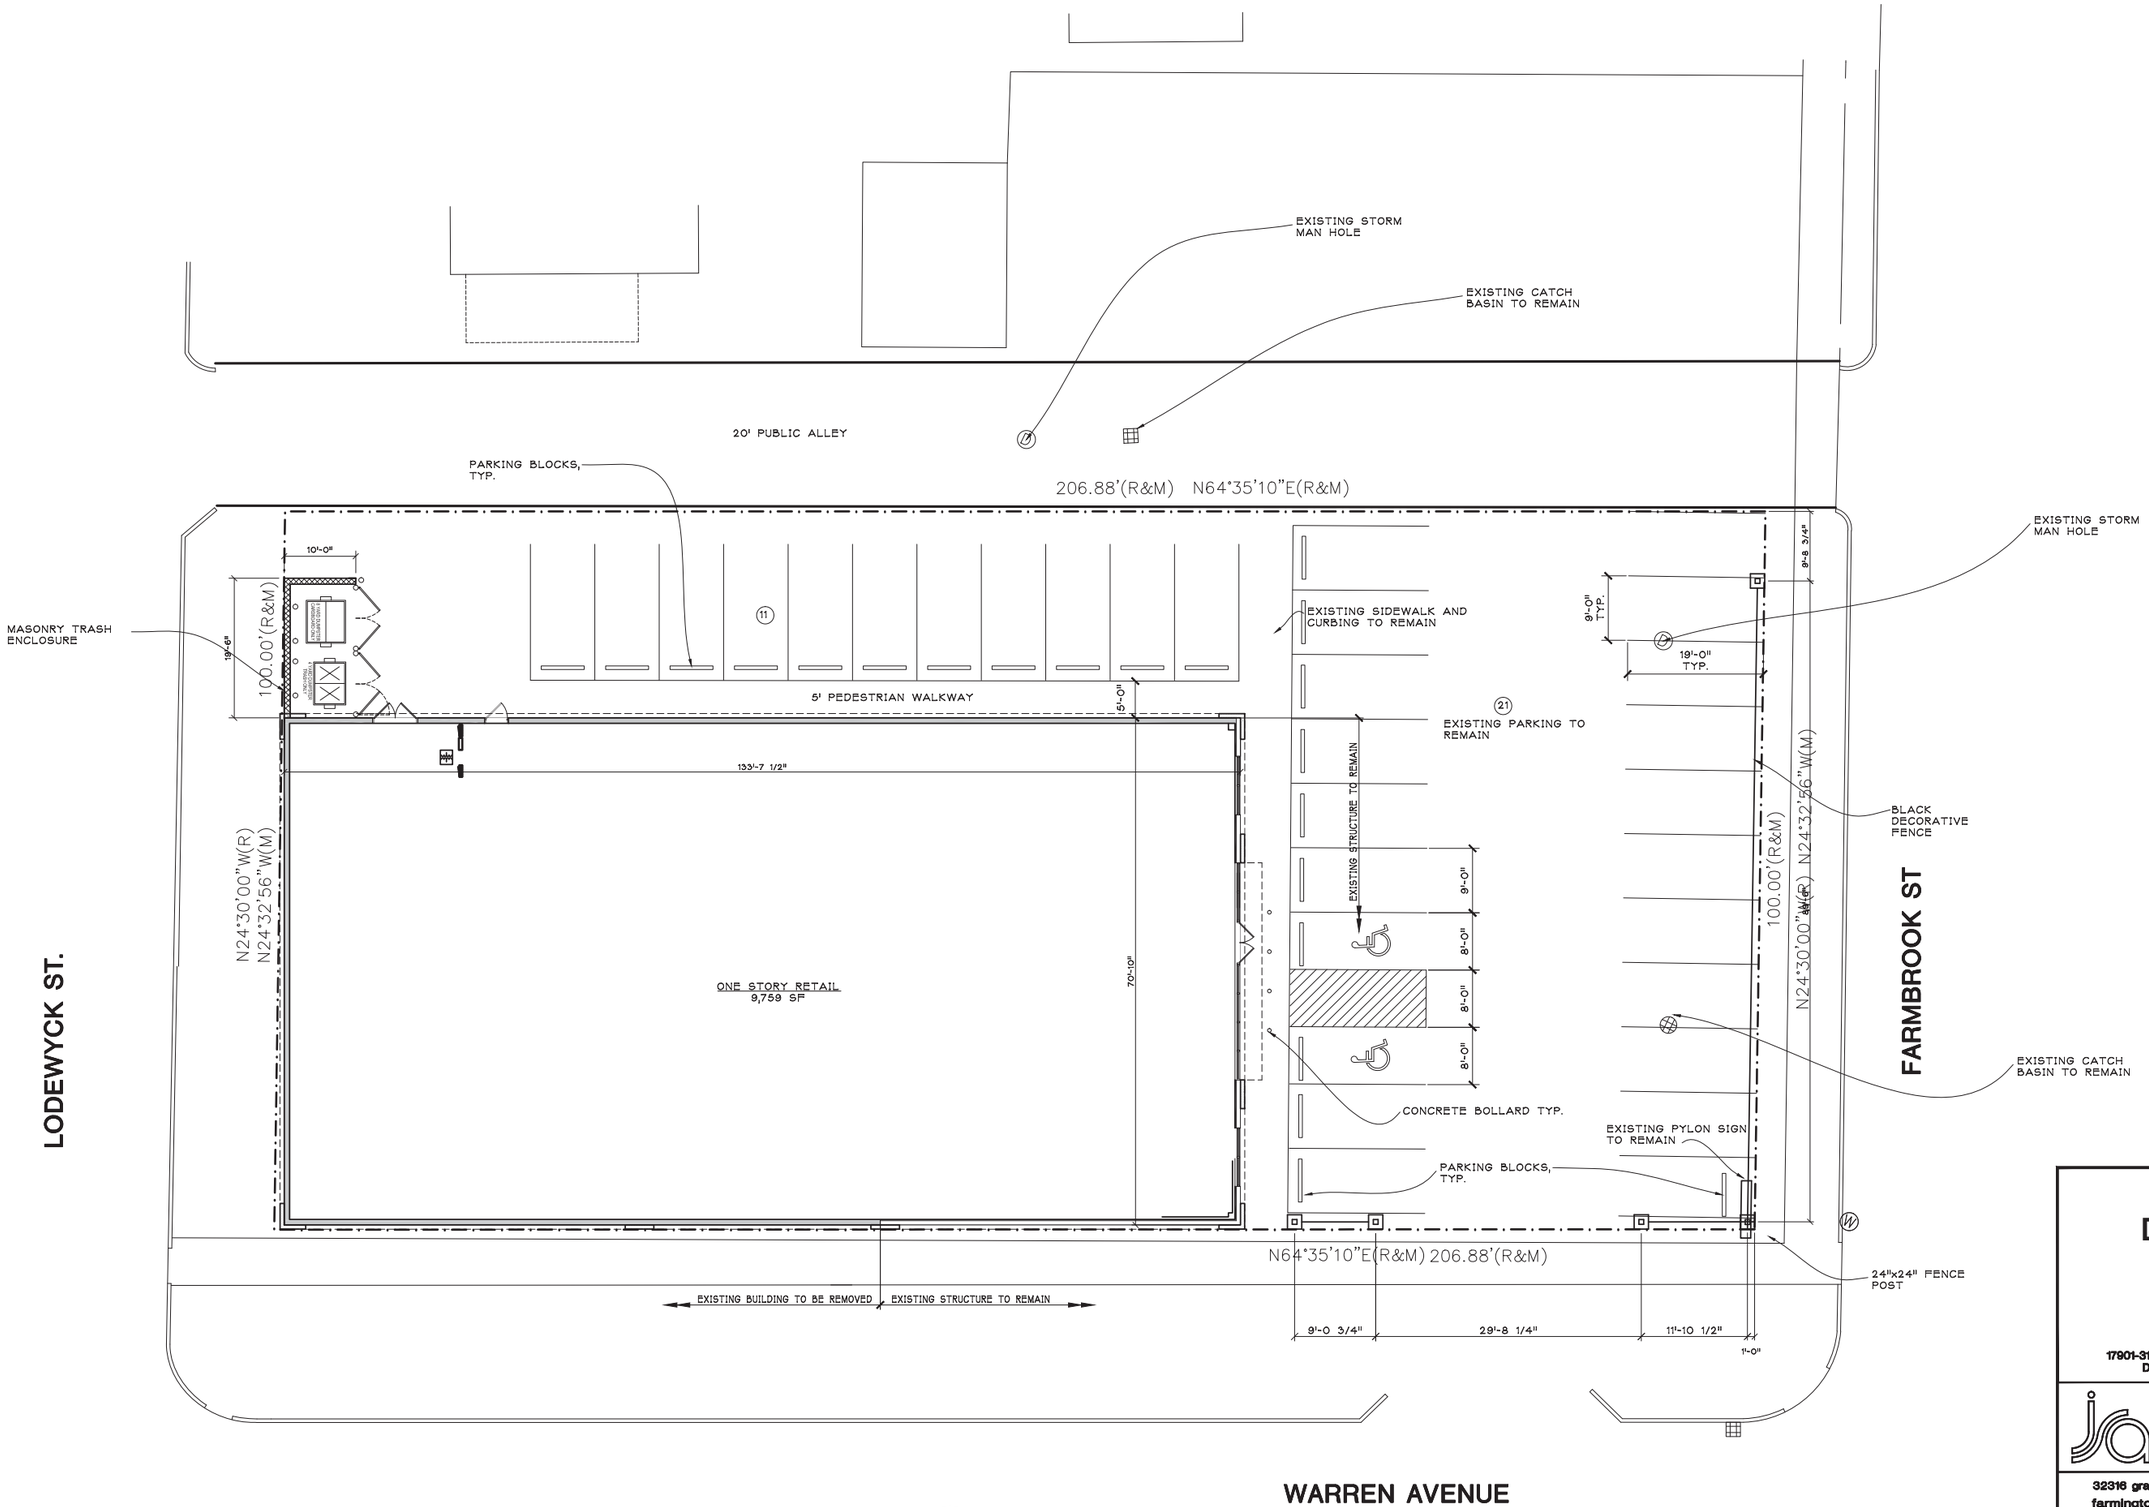

SITE PLAN

SCALE: 1" = 10'-0"

32 PARKING SPACES

PROPOSED

DOLLAR TREE

17901-31 EAST WARREN AVENUE
DETROIT, MICHIGAN

jeffery a. scott architects p.c.

32316 grand river ave. suite 200
farmington, michigan 48336-3261
(248) 476-8800 fax (248) 476-8833

SITE PLAN

project no.	sheet no.
15042	SP-100